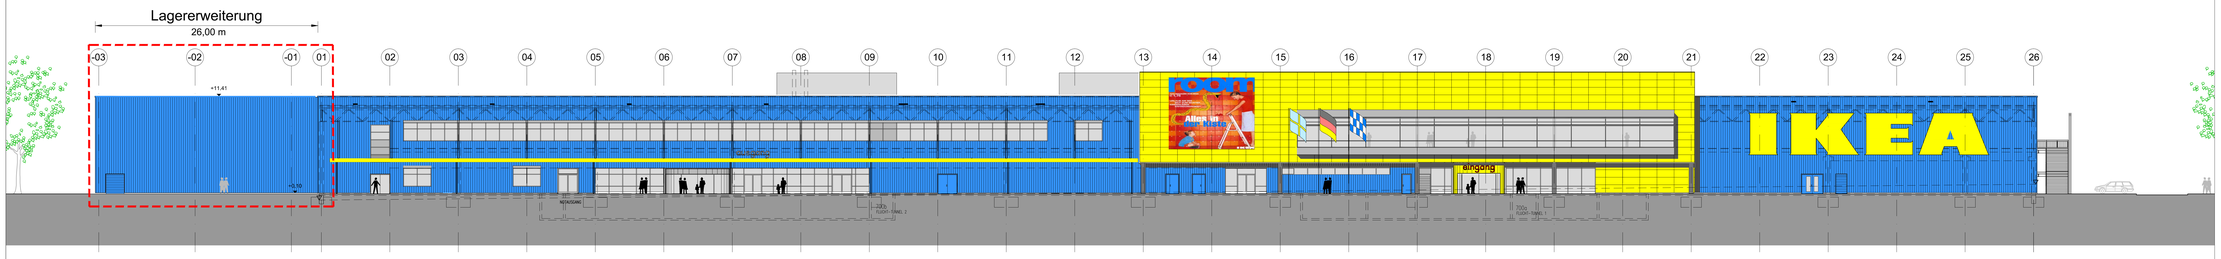

ANSICHT SÜD-WEST

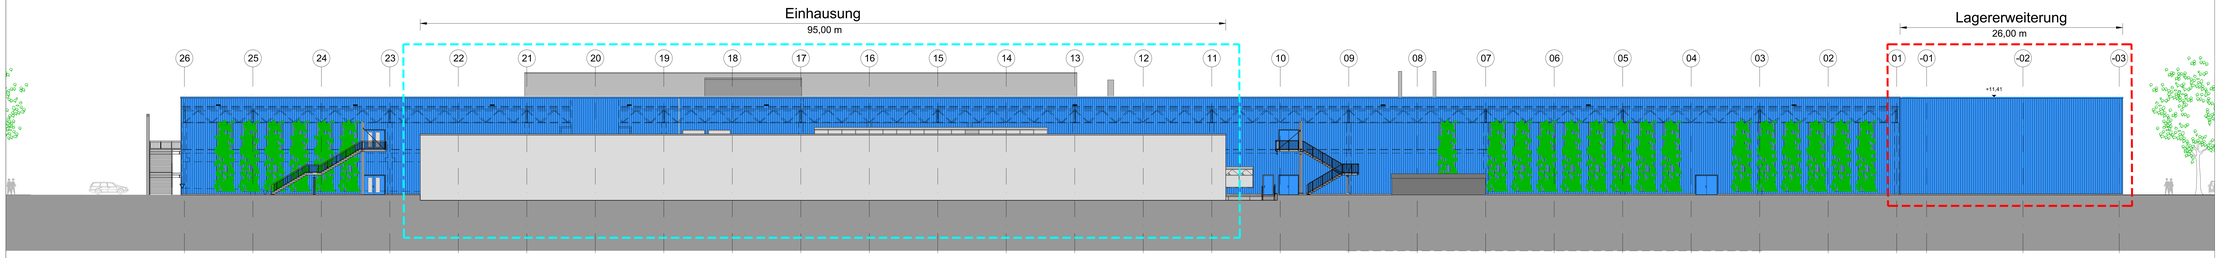

ANSICHT NORD-OST

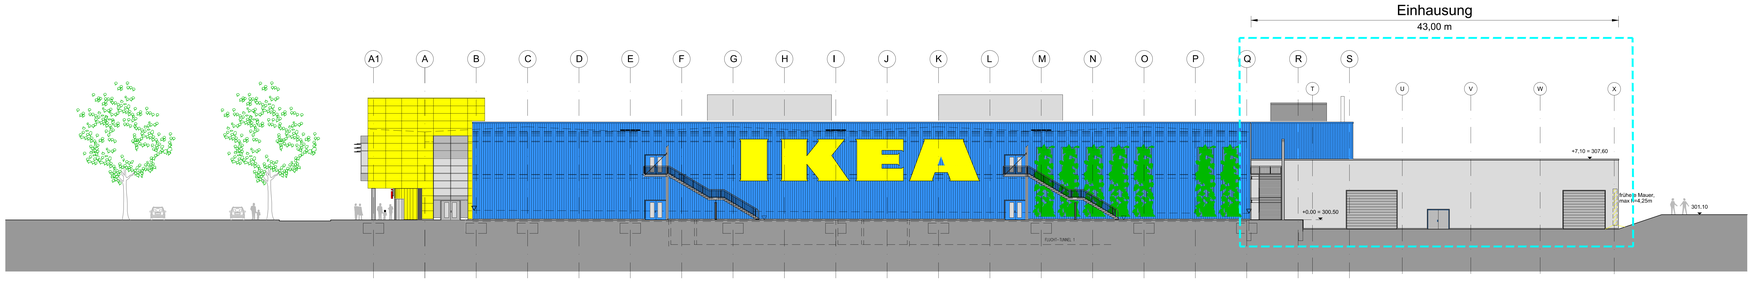

ANSICHT SÜD-OST

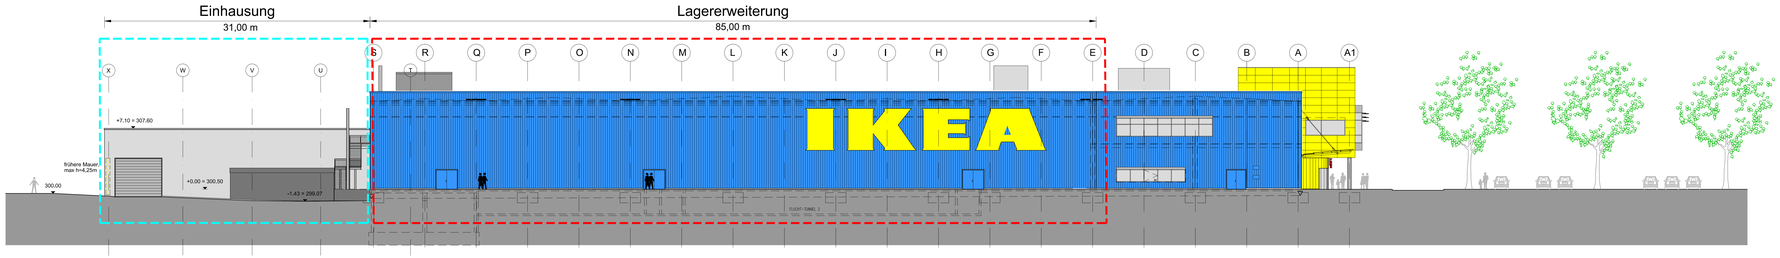

ANSICHT NORD-WEST

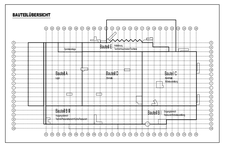

KLE 6.0

VORABZUG

"This drawing is the property of Inter IKEA Systems B.V. and may, in no way other than for agreed purpose, be used, copied, reproduced or in any other manner made known to a third party, and shall after its intended use be returned to Inter IKEA Systems B.V.

© Inter IKEA Systems B.V. 1990 "

BAUHERR:	IKEA Verwaltungs-GmbH Fon 06122/585-1000	Am Wandersmann 2-4 Fax 06122/585-7115	65719 Hofheim-Wallau
PROJEKT:	IKEA Fürth - Einhausung und Lagererweiterung Hans-Vogel-Str. 110, 90765 Fürth		
DARSTELLUNG:	ANSICHTEN		
DATUM / AKTUALISIERUNG: 20.02.2013	MASSTAB: 1:200	GROESSE: 841 x 1500	IKEA-ARCHIV-NR.: IKEA-PLANSCHLÜSSEL:

KLE Architekten Einsele Kern
Dipl. Ing. Freie Architekten BDA - Stadtplaner SRL
Jeninger Straße 19 73230 Kirchheim unter Teck
Fon 07021-9751-0 Fax 07021-9751-50
info@kle-architekten.de www.kle-architekten.de

Projekt-Nr.	Bearbeiter	Maßstab	Größe	Dateiname	Datum
1323	dk	1:200	841 / 1500	1323-AN-Schnitt_aktuell.dwg	02.07.2013

Unterschrift Architekt — Unterschrift Bauherr

Kirchheim unter Teck, den 00.00.2013 — Hofheim-Wallau, den 00.00.2013

Ort, Datum — Ort, Datum